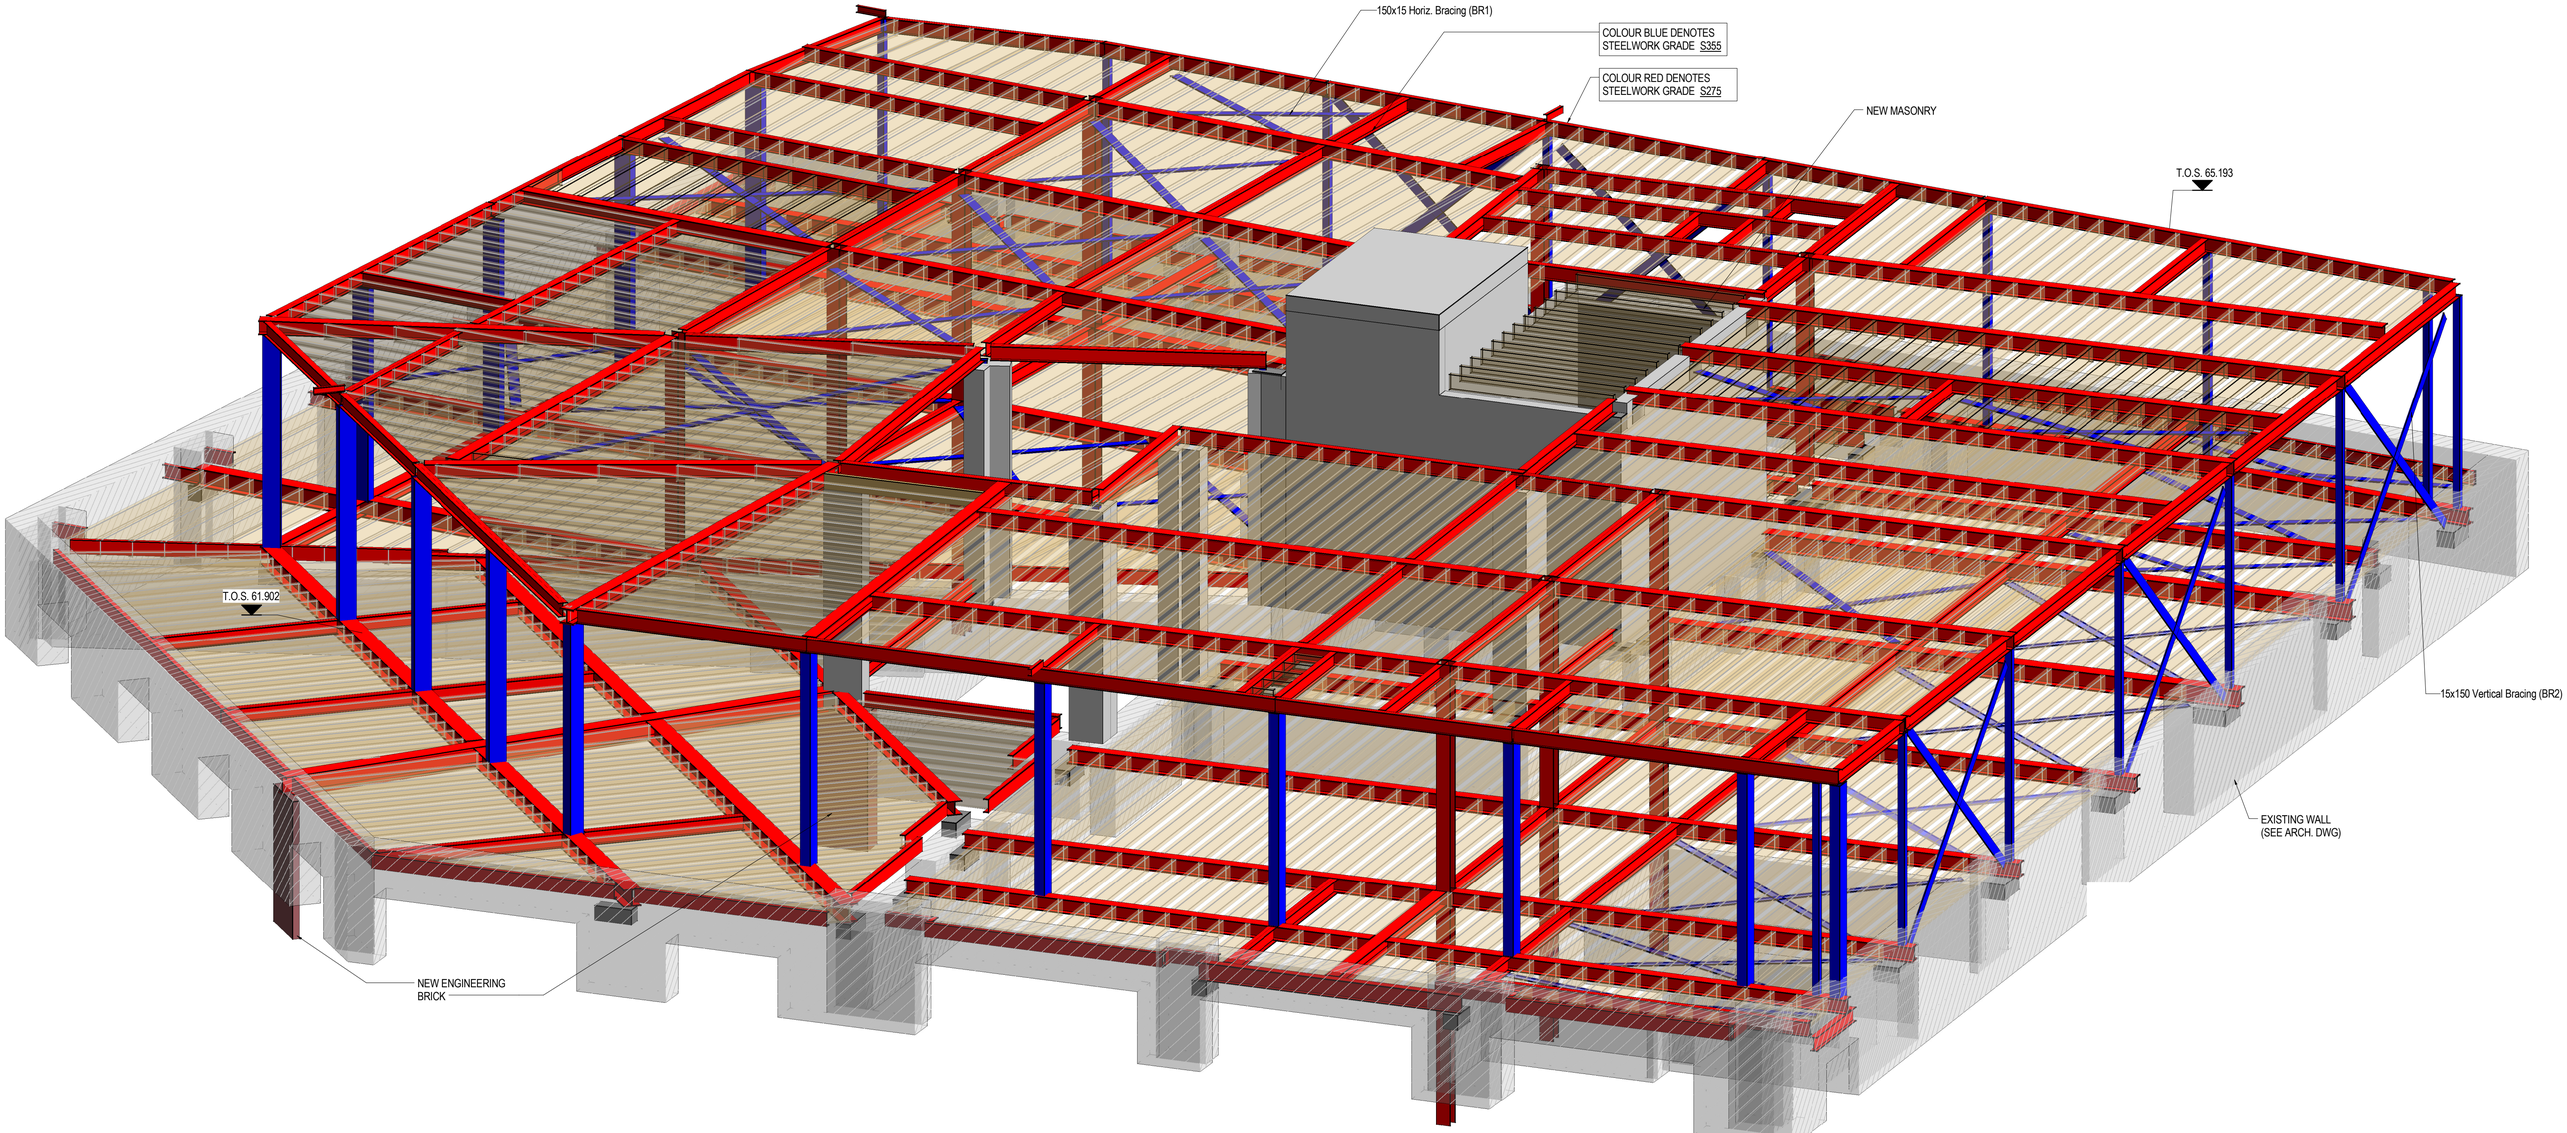
150x15 Horiz. Bracing (BR1)
COLOUR BLUE DENOTES STEELWORK GRADE S355
COLOUR RED DENOTES STEELWORK GRADE S275
NEW MASONRY
T.O.S. 65.193
T.O.S. 61.902
15x150 Vertical Bracing (BR2)
EXISTING WALL (SEE ARCH. DWG)
NEW ENGINEERING BRICK